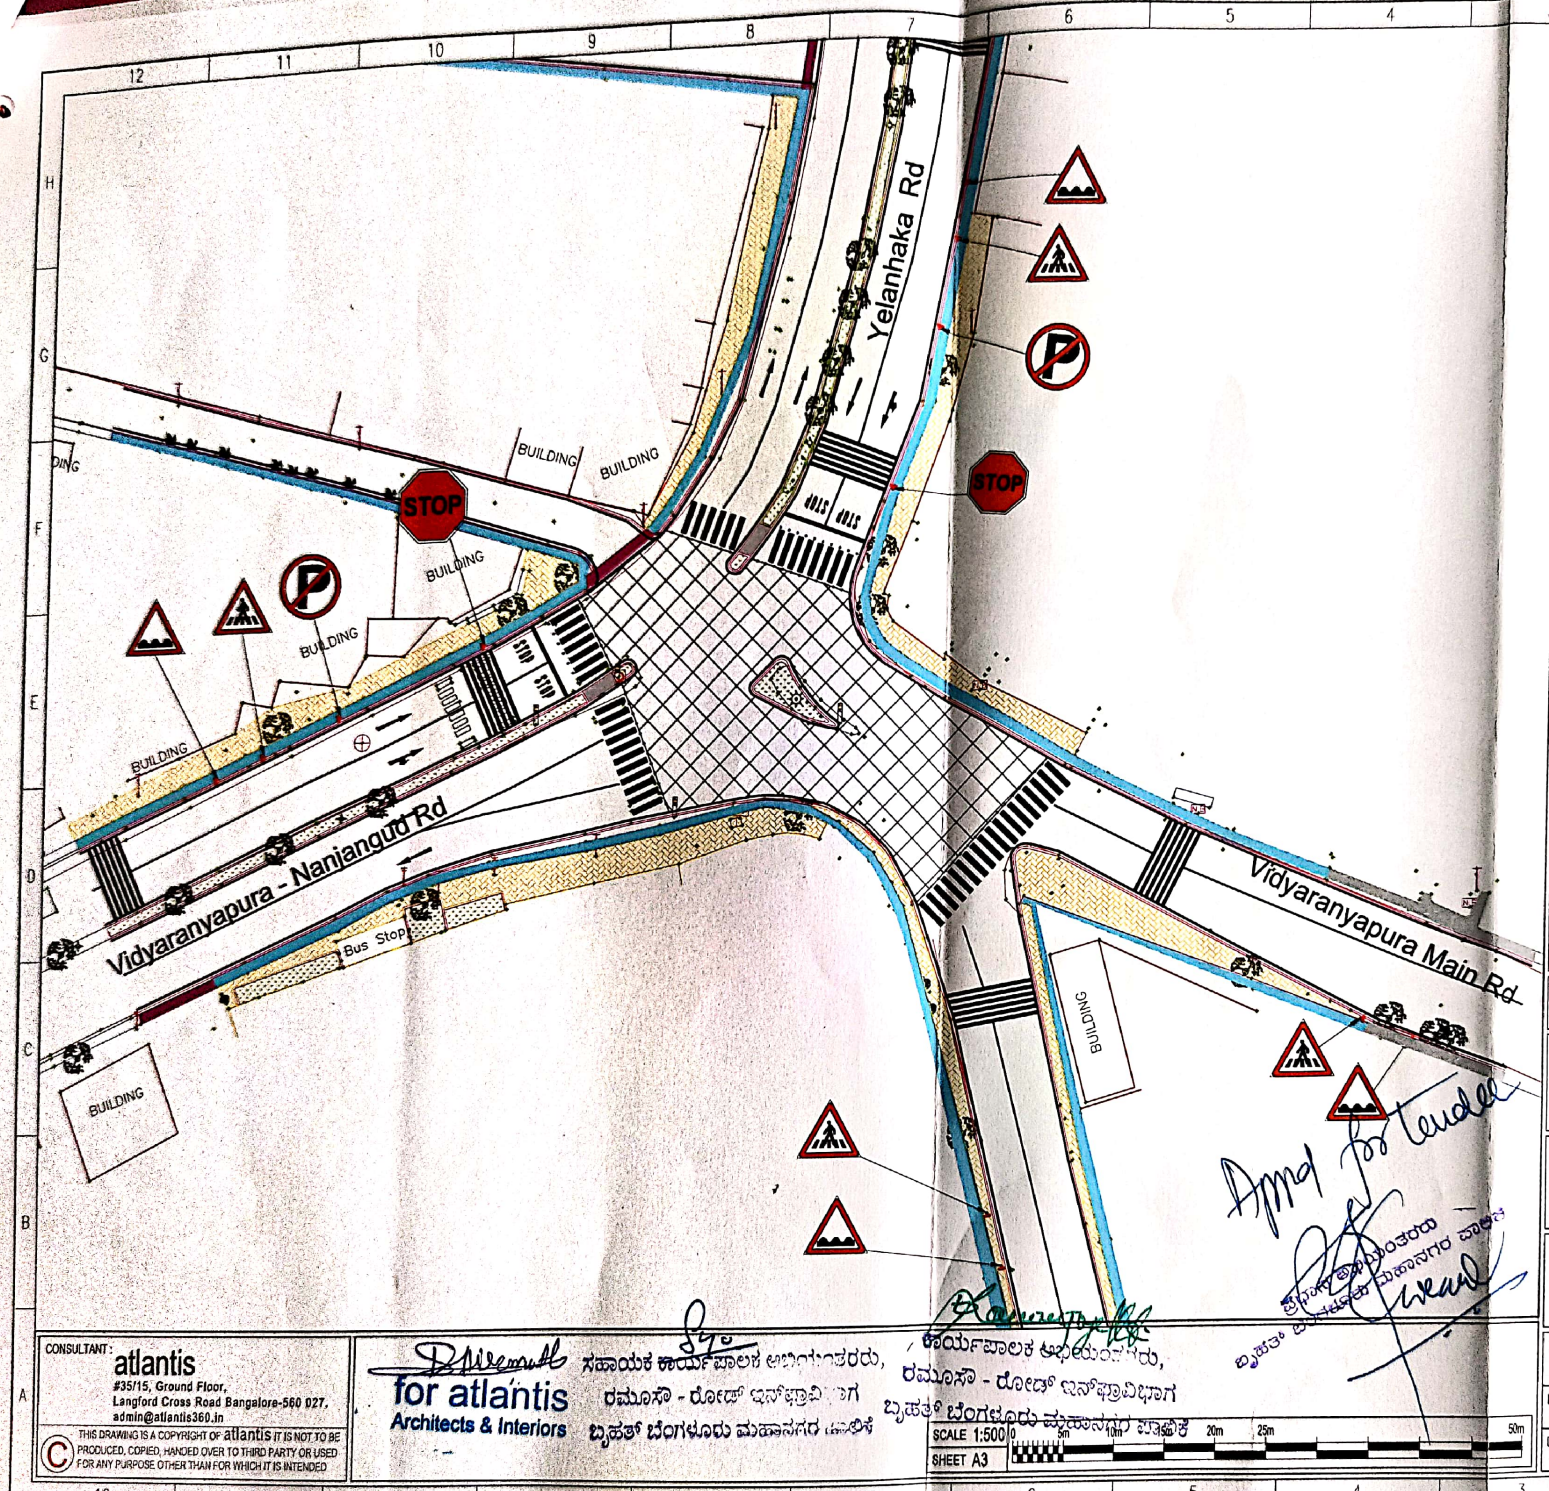

NOTES:

1. ALL DIMENSION ARE IN METERS, LEVELS IN METRES AND CHAINAGES IN KILOMETRES UNLESS OTHERWISE MENTIONED.
2. DIMENSION ARE NOT TO BE SCALED, ONLY WRITTEN DIMENSION SHALL BE FOLLOWED.
3. ALL DIMENSION & LEVELS TO BE VERIFIED AT SITE BEFORE EXECUTION.
4. TRAFFIC SIGN BOARDS ARE WITH REFERENCE TO IRC:67:2022
5. ROAD MARKING'S ARE WITH REFERENCE TO IRC:35:2015

LEGEND :-

- : PROPOSED CATEYES
- : PROPOSED BOLLARDS
- : PROPOSED HAND RAILING
- : PROPOSED FOOTPATH
- : PROPOSED RAMP
- : PROPOSED LANSCAPE
- : PROPOSED SIGNAGE
- : PROPOSED KERB
- : EDGE LANE MARKING
- : LANE MARKING
- : ACCESS LANE MARKING
- : EXISTING CENTER LINE
- : EXISTING FOOTPATH
- : EXISTING DRAIN

REVISION DETAILS	DATE	REV. NO

PURPOSE OF ISSUE: **TENDER**

CLIENT: **BRUHAT BENGALURU MAHANAGARA PALIKE.**

PROJECT TITLE: **BBMP JUNCTION IMPROVEMENT WORKS UNDER SURAKSHA-75**

DRAWING TITLE: **YELAHANKA ROAD VIDYARANYAPUR MAIN ROAD JUNCTION DETAILS**

DRAWING NUMBER: BBMP/S75/YL/SE0308/YRVMRJN/01

REVISION:	DATE:	SHEET NUMBER
R3	AUG 2024	SHT 01 of 01

DESIGNED	DRAWN	CHECKED
NH	MP	SK

SCALE 1:500 (0, 5m, 10m, 15m, 20m, 25m, 50m)

SHEET A3

CONSULTANT:
atlantis
#35/15, Ground Floor,
Langford Cross Road Bangalore-560 027.
admin@atlantis360.in

© THIS DRAWING IS A COPYRIGHT OF atlantis IT IS NOT TO BE PRODUCED, COPIED, HANDED OVER TO THIRD PARTY OR USED FOR ANY PURPOSE OTHER THAN FOR WHICH IT IS INTENDED

for atlantis
Architects & Interiors

ಸಹಾಯಕ ಕಾರ್ಯಪಾಲಕ ಅಭಿಯಂತರರು,
ರಮೂಸೌ - ರೋಡ್ ಇನ್ಫ್ರಾವಿಭಾಗ
ಬೃಹತ್ ಬೆಂಗಳೂರು ಮಹಾನಗರ ಪಾಲಿಕೆ

ಕಾರ್ಯಪಾಲಕ ಅಭಿಯಂತರರು,
ರಮೂಸೌ - ರೋಡ್ ಇನ್ಫ್ರಾವಿಭಾಗ
ಬೃಹತ್ ಬೆಂಗಳೂರು ಮಹಾನಗರ ಪಾಲಿಕೆ

Appd for tender

ಮುಖ್ಯ ಅಭಿಯಂತರರು
ಬೃಹತ್ ಬೆಂಗಳೂರು ಮಹಾನಗರ ಪಾಲಿಕೆ

Scanned with OKEN Scanner

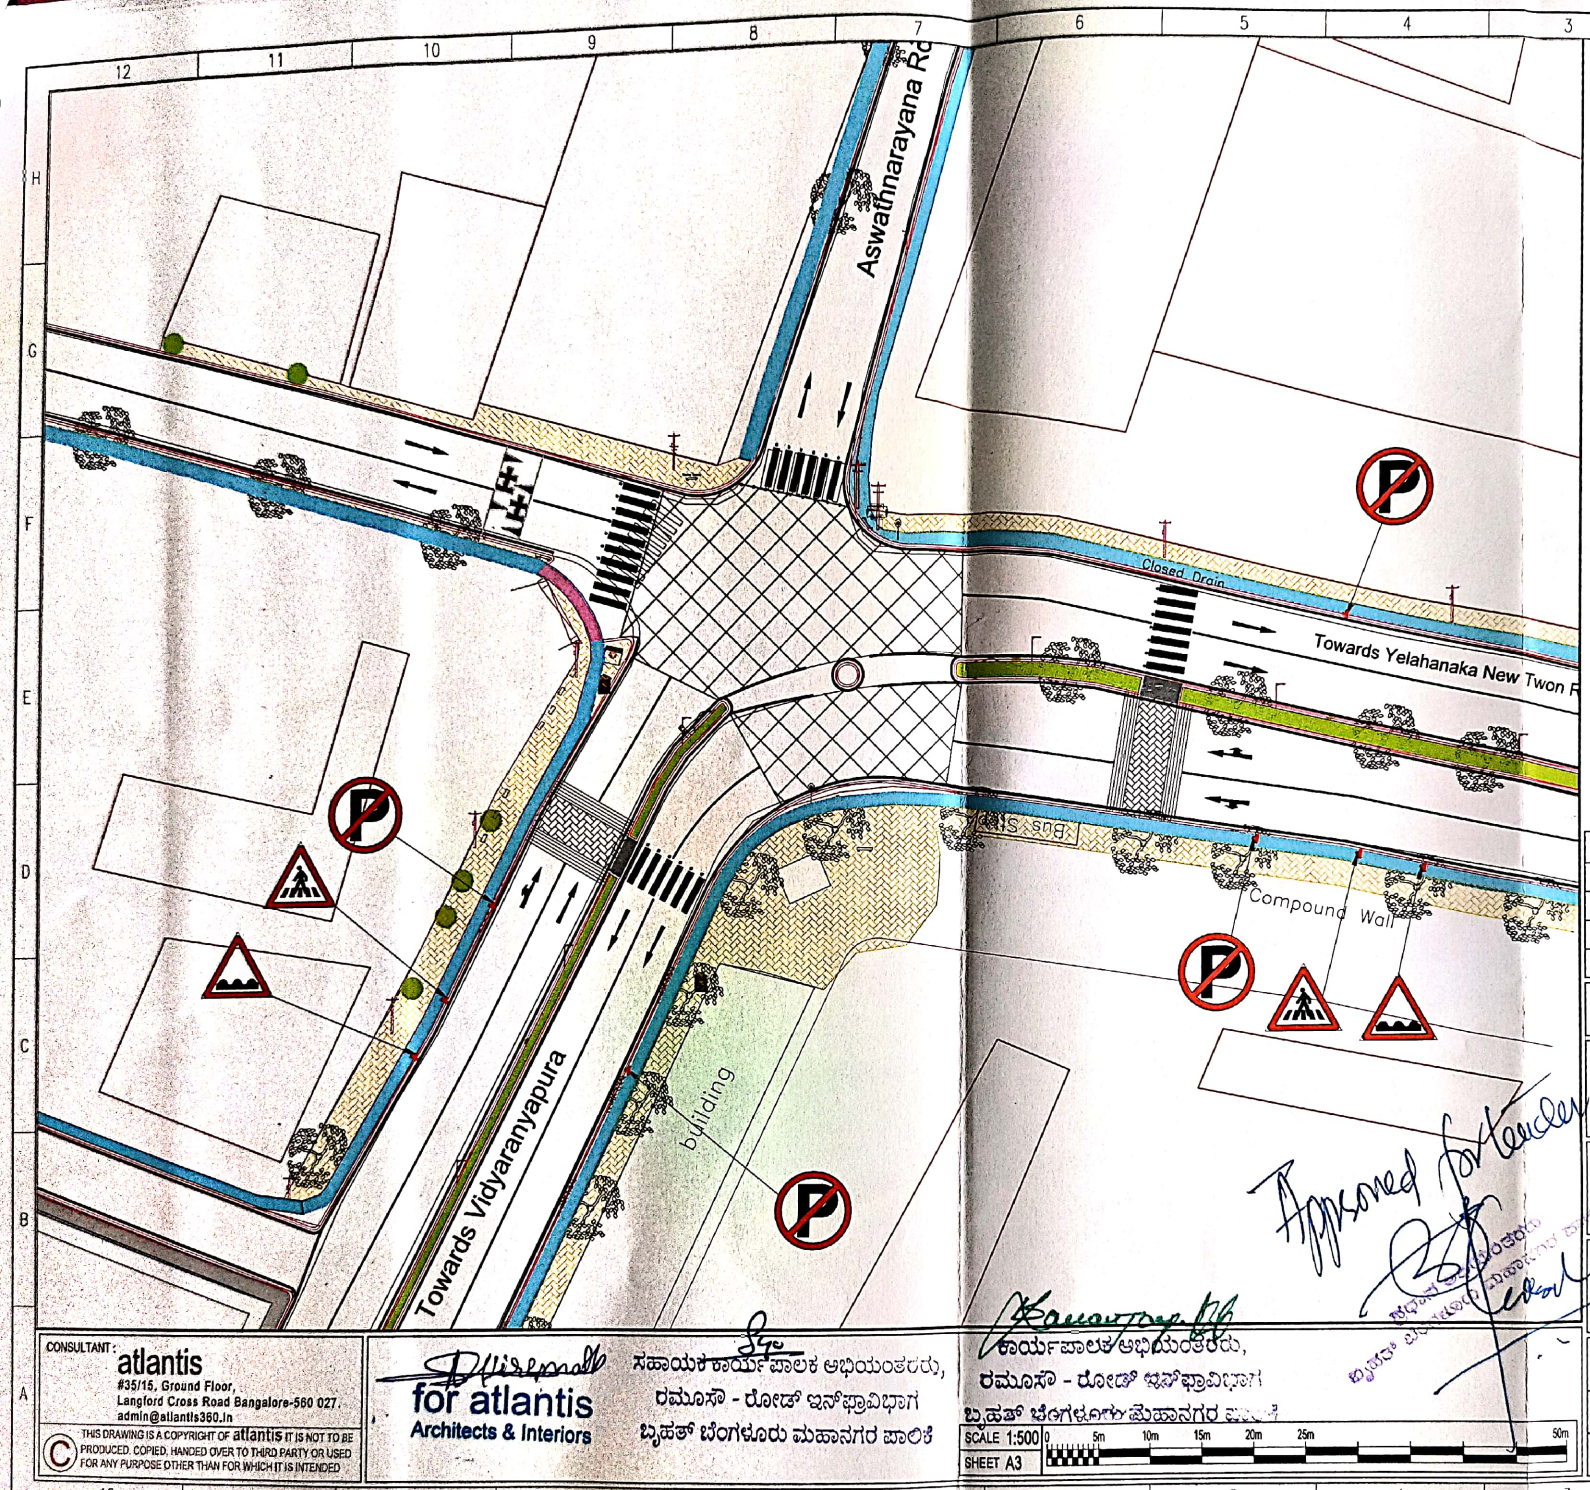

NOTES:

1. ALL DIMENSION ARE IN METERS, LEVELS IN METRES AND CHAINAGES IN KILOMETRES UNLESS OTHERWISE MENTIONED.
2. DIMENSION ARE NOT TO BE SCALED, ONLY WRITTEN DIMENSION SHALL BE FOLLOWED.
3. ALL DIMENSION & LEVELS TO BE VERIFIED AT SITE BEFORE EXECUTION.
4. TRAFFIC SIGN BOARDS ARE WITH REFERENCE TO IRC:67:2022
5. ROAD MARKING'S ARE WITH REFERENCE TO IRC:35:2015

LEGEND :-

- : PROPOSED CATEYES
- : PROPOSED BOLLARDS
- : PROPOSED HAND RAILING
- : PROPOSED FOOTPATH
- : PROPOSED RAMP
- : PROPOSED LANSCAPE
- : PROPOSED SIGNAGE
- : PROPOSED KERB
- : EDGE LANE MARKING
- : LANE MARKING
- : ACCESS LANE MARKING
- : EXISTING CENTER LINE
- : EXISTING FOOTPATH
- : EXISTING DRAIN

REVISION DETAILS	DATE	REV. NO

PURPOSE OF ISSUE: **TENDER**

CLIENT: **BRUHAT BENGALURU MAHANAGARA PALIKE.**

PROJECT TITLE: **BBMP JUNCTION IMPROVEMENT WORKS UNDER SURAKSHA-75**

DRAWING TITLE: **HOSTEL BUS STAND JUNCTION DETAILS**

DRAWING NUMBER: BBMP/S75/YL/SE0308/HBS/JN/01

REVISION:	DATE:	SHEET NUMBER
R3	AUG 2024	SHT 01 of 01
DESIGNED: NH	DRAWN: MP	CHECKED: SK

SCALE 1:500 (0, 5m, 10m, 15m, 20m, 25m, 50m)

SHEET A3

CONSULTANT :
atlantis
#35/15, Ground Floor,
Langford Cross Road Bangalore-560 027.
admin@atlantis360.in

© THIS DRAWING IS A COPYRIGHT OF atlantis IT IS NOT TO BE PRODUCED, COPIED, HANDED OVER TO THIRD PARTY OR USED FOR ANY PURPOSE OTHER THAN FOR WHICH IT IS INTENDED

for atlantis
Architects & Interiors

ಸಹಾಯಕ ಕಾರ್ಯಪಾಲಕ ಅಭಿಯಂತರರು,
ರಮೂಸೌ - ರೋಡ್ ಇನ್ಫ್ರಾವಿಭಾಗ
ಬೃಹತ್ ಬೆಂಗಳೂರು ಮಹಾನಗರ ಪಾಲಿಕೆ

ಕಾರ್ಯಪಾಲಕ ಅಭಿಯಂತರರು,
ರಮೂಸೌ - ರೋಡ್ ಇನ್ಫ್ರಾವಿಭಾಗ
ಬೃಹತ್ ಬೆಂಗಳೂರು ಮಹಾನಗರ ಪಾಲಿಕೆ

Scanned with OKEN Scanner

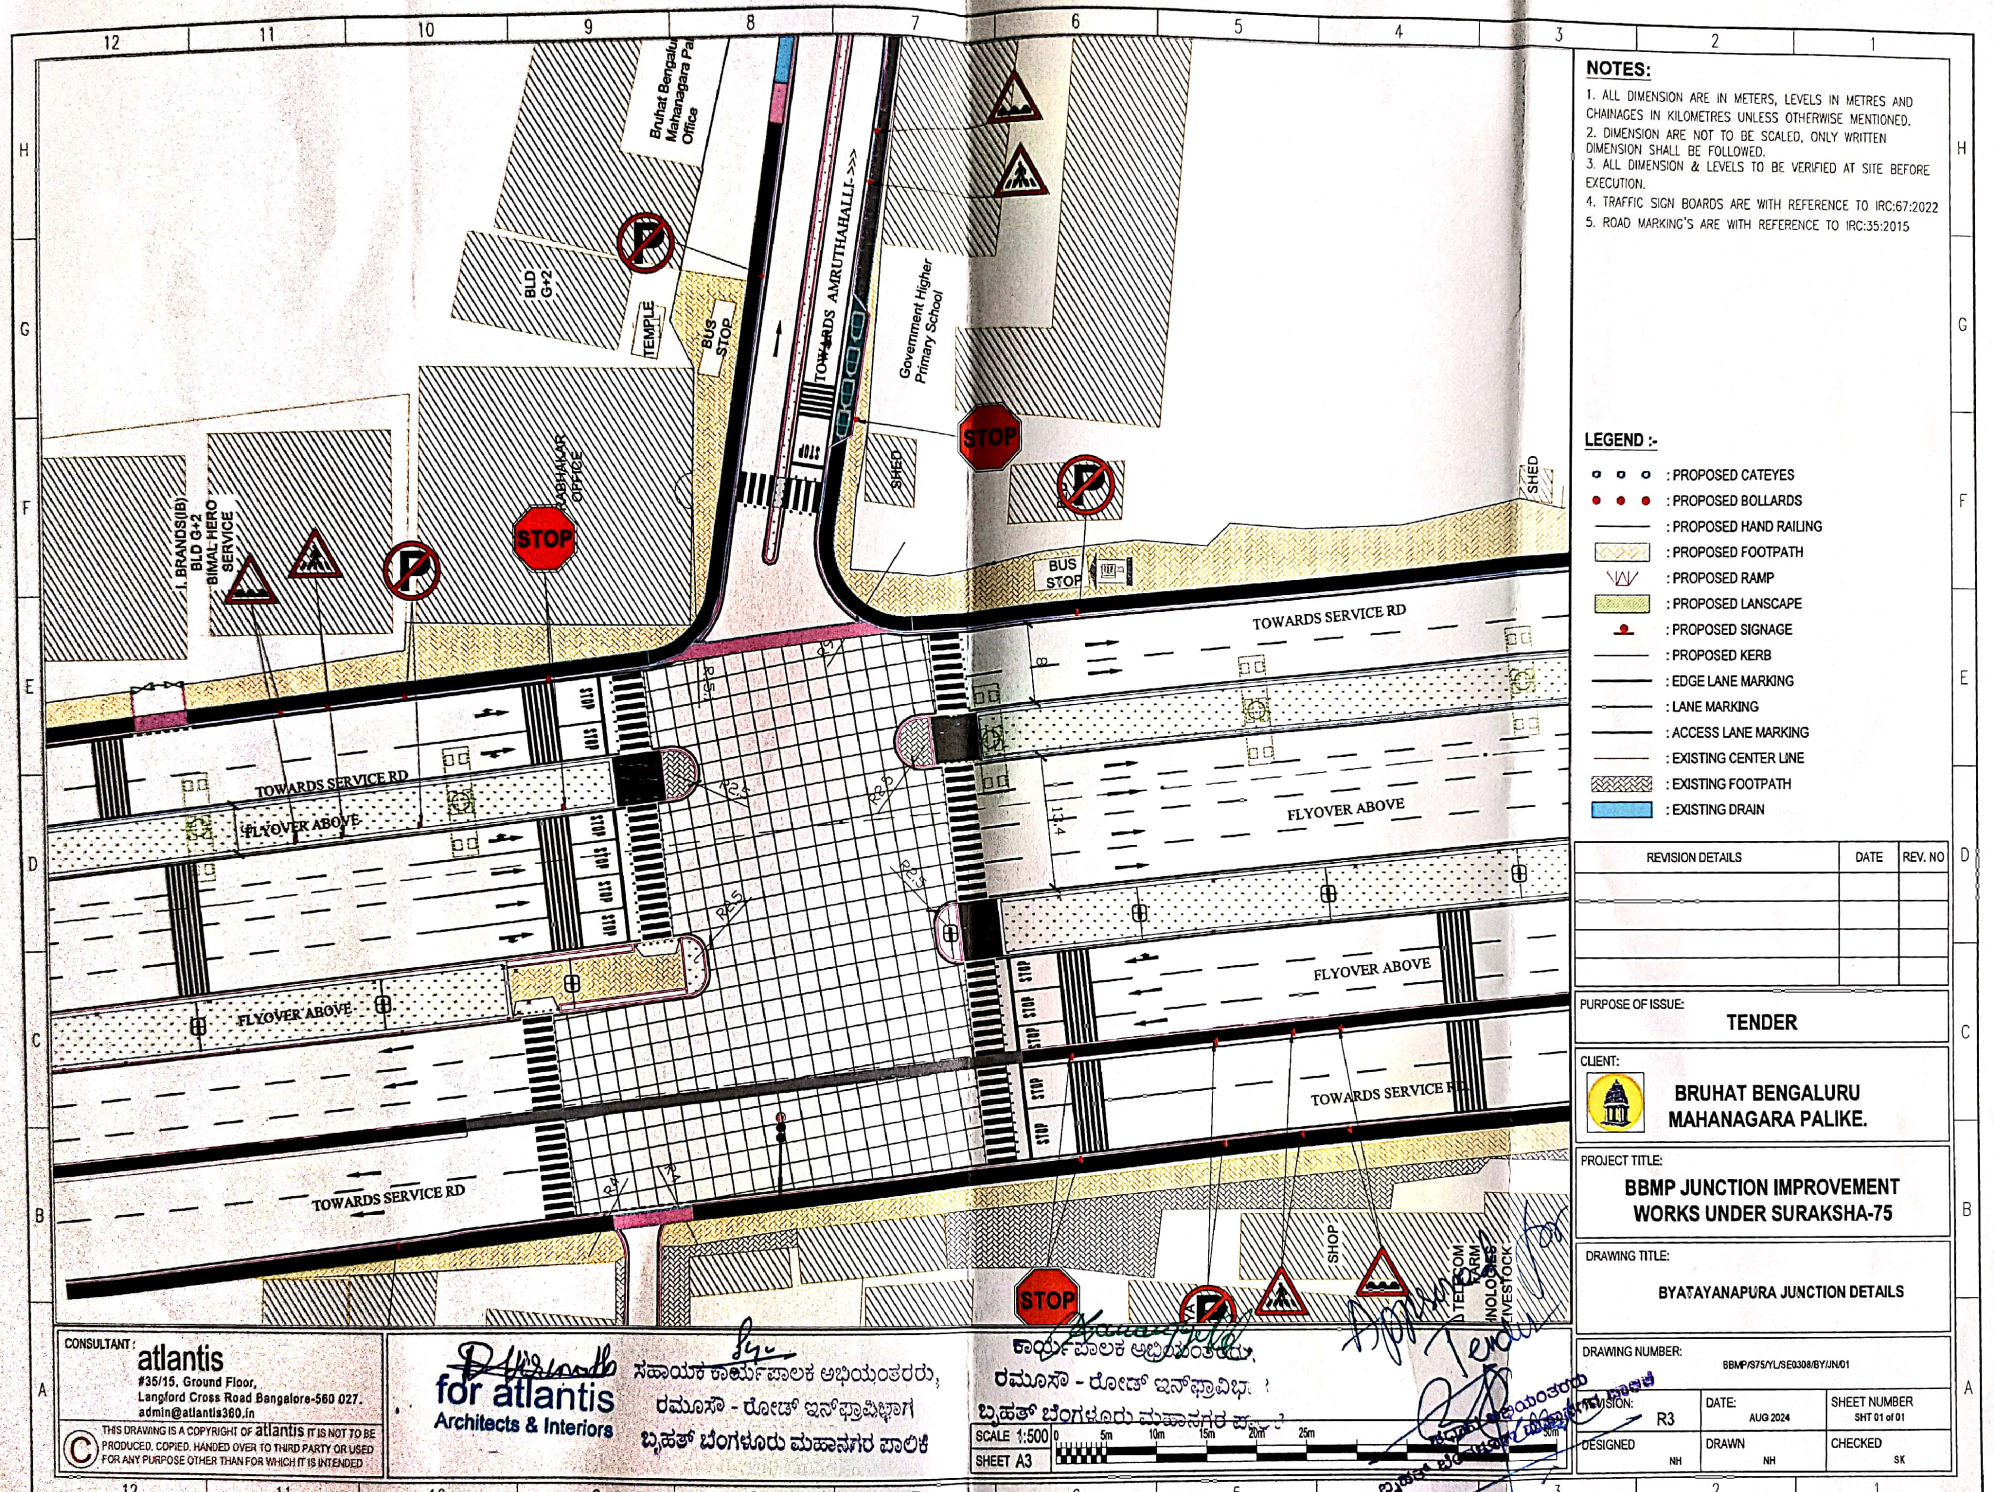

NOTES:

1. ALL DIMENSION ARE IN METERS, LEVELS IN METRES AND CHAINAGES IN KILOMETRES UNLESS OTHERWISE MENTIONED.
2. DIMENSION ARE NOT TO BE SCALED, ONLY WRITTEN DIMENSION SHALL BE FOLLOWED.
3. ALL DIMENSION & LEVELS TO BE VERIFIED AT SITE BEFORE EXECUTION.
4. TRAFFIC SIGN BOARDS ARE WITH REFERENCE TO IRC:67:2022
5. ROAD MARKING'S ARE WITH REFERENCE TO IRC:35:2015

LEGEND :-

- : PROPOSED CATEYES
- : PROPOSED BOLLARDS
- : PROPOSED HAND RAILING
- : PROPOSED FOOTPATH
- : PROPOSED RAMP
- : PROPOSED LANSCAPE
- : PROPOSED SIGNAGE
- : PROPOSED KERB
- : EDGE LANE MARKING
- : LANE MARKING
- : ACCESS LANE MARKING
- : EXISTING CENTER LINE
- : EXISTING FOOTPATH
- : EXISTING DRAIN

REVISION DETAILS	DATE	REV. NO

PURPOSE OF ISSUE: **TENDER**

CLIENT: **BRUHAT BENGALURU MAHANAGARA PALIKE.**

PROJECT TITLE: **BBMP JUNCTION IMPROVEMENT WORKS UNDER SURAKSHA-75**

DRAWING TITLE: **BYATAYANAPURA JUNCTION DETAILS**

DRAWING NUMBER: BBMP/375/YL/SE0308/BY/JN/01

REVISION:	DATE:	SHEET NUMBER
R3	AUG 2024	SHT 01 of 01

DESIGNED	DRAWN	CHECKED
NH	NH	SK

SCALE 1:500 (0, 5m, 10m, 15m, 20m, 25m, 30m)

SHEET A3

CONSULTANT :
atlantis
#35/15, Ground Floor,
Langford Cross Road Bangalore-560 027.
admin@atlantis360.in

© THIS DRAWING IS A COPYRIGHT OF atlantis IT IS NOT TO BE PRODUCED, COPIED, HANDED OVER TO THIRD PARTY OR USED FOR ANY PURPOSE OTHER THAN FOR WHICH IT IS INTENDED

for atlantis
Architects & Interiors

ಸಹಾಯಕ ಕಾರ್ಯಪಾಲಕ ಅಭಿಯಂತರರು,
ರಮೂಸೌ - ರೋಡ್ ಇನ್‌ಫ್ರಾವಿಭಾಗ
ಬೃಹತ್ ಬೆಂಗಳೂರು ಮಹಾನಗರ ಪಾಲಿಕೆ

ಕಾರ್ಯಪಾಲಕ ಅಭಿಯಂತರರು,
ರಮೂಸೌ - ರೋಡ್ ಇನ್‌ಫ್ರಾವಿಭಾಗ
ಬೃಹತ್ ಬೆಂಗಳೂರು ಮಹಾನಗರ ಪಾಲಿಕೆ

Scanned with OKEN Scanner

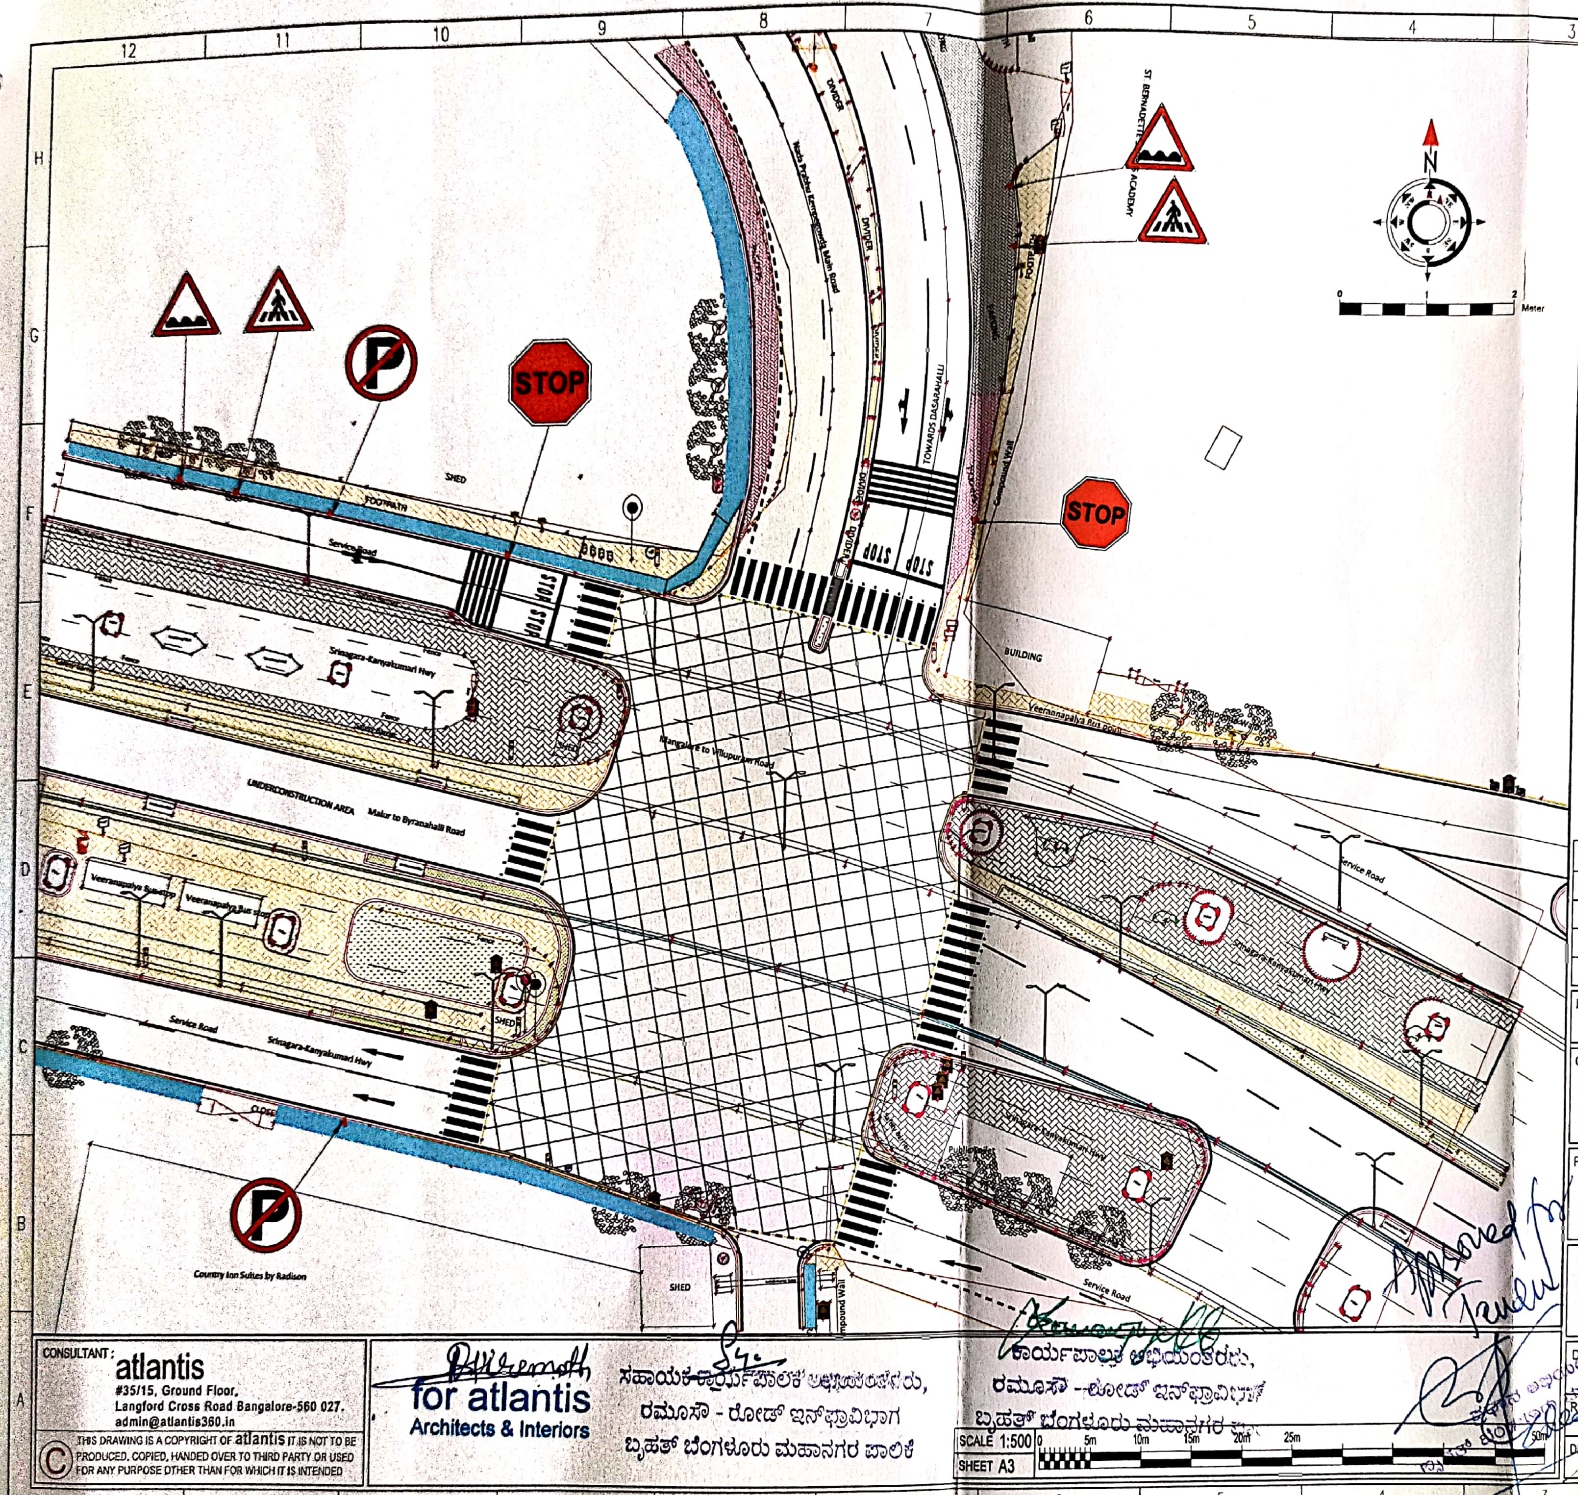

NOTES:

1. ALL DIMENSION ARE IN METERS, LEVELS IN METRES AND CHAINAGES IN KILOMETRES UNLESS OTHERWISE MENTIONED.
2. DIMENSION ARE NOT TO BE SCALED, ONLY WRITTEN DIMENSION SHALL BE FOLLOWED.
3. ALL DIMENSION & LEVELS TO BE VERIFIED AT SITE BEFORE EXECUTION.
4. TRAFFIC SIGN BOARDS ARE WITH REFERENCE TO IRC:67:2022
5. ROAD MARKING'S ARE WITH REFERENCE TO IRC:35:2015

LEGEND :-

- : PROPOSED CATEYES
- : PROPOSED BOLLARDS
- : PROPOSED HAND RAILING
- : PROPOSED FOOTPATH
- : PROPOSED RAMP
- : PROPOSED LANSCAPE
- : PROPOSED SIGNAGE
- : PROPOSED KERB
- : EDGE LANE MARKING
- : LANE MARKING
- : ACCESS LANE MARKING
- : EXISTING CENTER LINE
- : EXISTING FOOTPATH
- : EXISTING DRAIN

REVISION DETAILS	DATE	REV. NO

PURPOSE OF ISSUE: **TENDER**

CLIENT: **BRUHAT BENGALURU MAHANAGARA PALIKE.**

PROJECT TITLE: **BBMP JUNCTION IMPROVEMENT WORKS UNDER SURAKSHA-75**

DRAWING TITLE: **VEERNAPALYA BUS STOP JUNCTION DETAILS**

DRAWING NUMBER: BBMP/S75/YL/SE0308/VNP/JN/01

REVISION:	DATE:	SHEET NUMBER
R3	AUG 2024	SHT 01 of 01
DESIGNED: NH	DRAWN: MP - NH	CHECKED: SK

SCALE 1:500 | SHEET A3

0 5m 10m 15m 20m 25m 50m

CONSULTANT :
atlantis
#35/15, Ground Floor,
Langford Cross Road Bangalore-560 027.
admin@atlantis360.in

© THIS DRAWING IS A COPYRIGHT OF atlantis IT IS NOT TO BE PRODUCED, COPIED, HANDED OVER TO THIRD PARTY OR USED FOR ANY PURPOSE OTHER THAN FOR WHICH IT IS INTENDED

for atlantis
Architects & Interiors

ಸಹಾಯಕ ಕಾರ್ಯಪಾಲಕ ಅಭಿಯಂತರರು,
ರಮೂಸೌ - ರೋಡ್ ಇನ್‌ಫ್ರಾವಿಭಾಗ
ಬೃಹತ್ ಬೆಂಗಳೂರು ಮಹಾನಗರ ಪಾಲಿಕೆ

ಕಾರ್ಯಪಾಲಕ ಅಭಿಯಂತರರು,
ರಮೂಸೌ -ರೋಡ್ ಇನ್‌ಫ್ರಾವಿಭಾಗ
ಬೃಹತ್ ಬೆಂಗಳೂರು ಮಹಾನಗರ ಪಾಲಿಕೆ

Scanned with OKEN Scanner